FLTH-01


COLLECTION ON 27

ELEVATION A




1812 SQ.FT


ELEVATION A

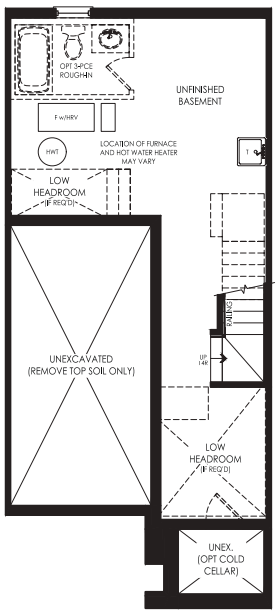


GROUND FLOOR

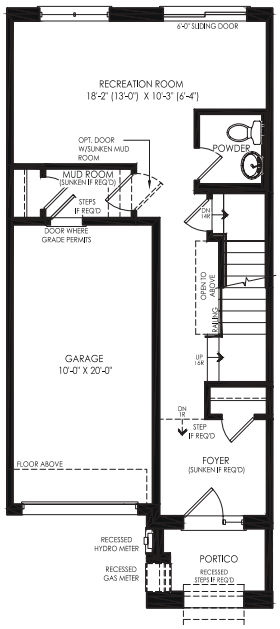

SECOND FLOOR

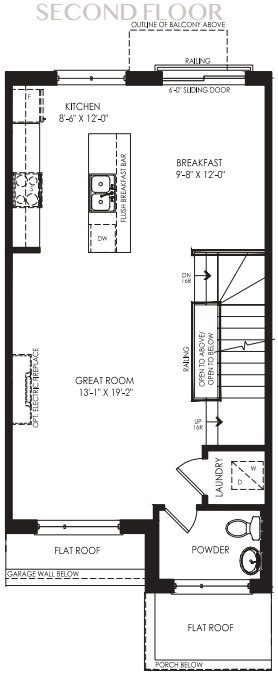

THIRD FLOOR

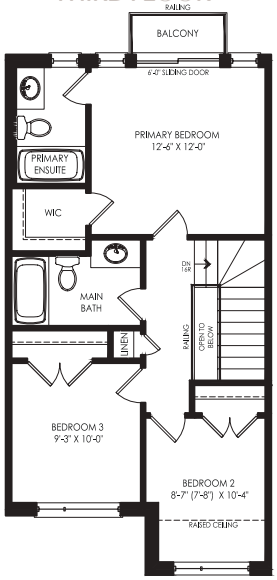

UNIQ COMMUNITIES

All plans and dimensions are approximate and subject to change at the discretion of the Vendor. Site plan not to scale. Site plan provided for general information only. All plans and dimensions are approximate and subject to change at the discretion of the Vendor. All details should be confirmed with Sales Representative and Municipality. Artist's Concept. Landscaping and park layout is artist's concept only. E. & O. E. July 2026.

FLTH-01


COLLECTION ON 27

ELEVATION B




1812 SQ.FT


ELEVATION B

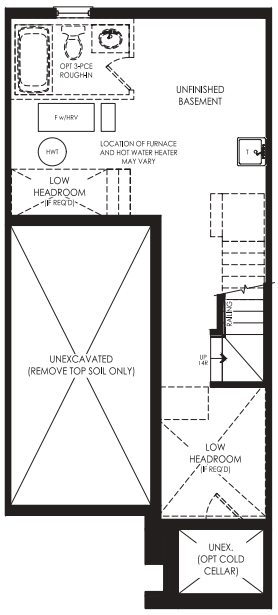


GROUND FLOOR

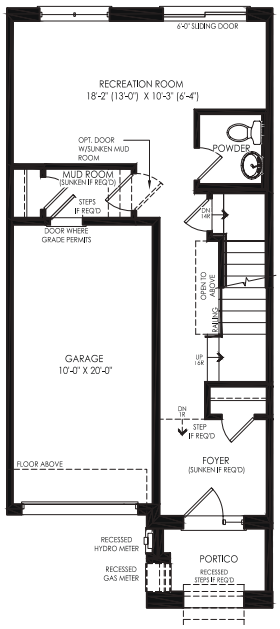

SECOND FLOOR

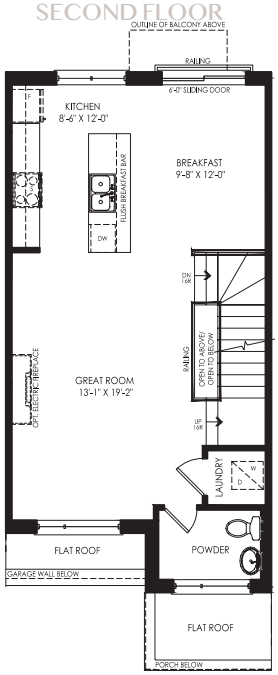

THIRD FLOOR

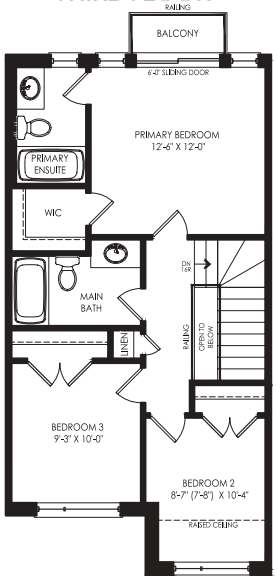

UNIQ COMMUNITIES

All plans and dimensions are approximate and subject to change at the discretion of the Vendor. Site plan not to scale. Site plan provided for general information only. All plans and dimensions are approximate and subject to change at the discretion of the Vendor. All details should be confirmed with Sales Representative and Municipality. Artist's Concept. Landscaping and park layout is artist's concept only. E. & O. E. July 2026.

FLTH-01-MOD


COLLECTION ON 27

ELEVATION A




1812 SQ.FT


GROUND FLOOR

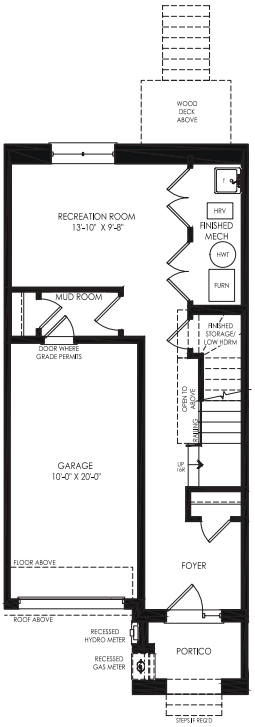

SECOND FLOOR

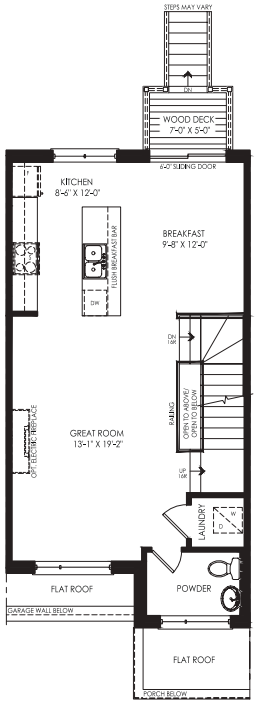

THIRD FLOOR

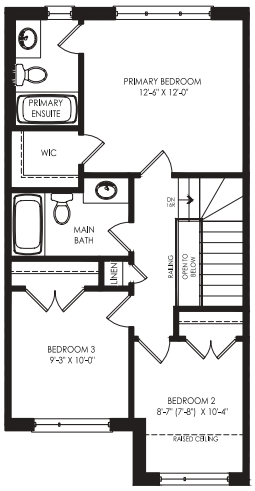

UNIQ COMMUNITIES

All plans and dimensions are approximate and subject to change at the discretion of the Vendor. Site plan not to scale. Site plan provided for general information only. All plans and dimensions are approximate and subject to change at the discretion of the Vendor. All details should be confirmed with Sales Representative and Municipality. Artist's Concept. Landscaping and park layout is artist's concept only. E. & O. E. July 2026.

FLTH-01-MOD


COLLECTION ON 27

ELEVATION B




1812 SQ.FT


GROUND FLOOR

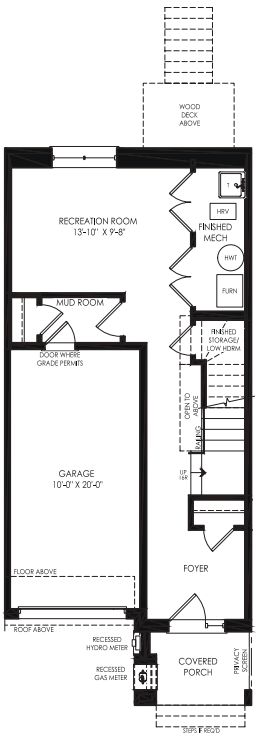

SECOND FLOOR

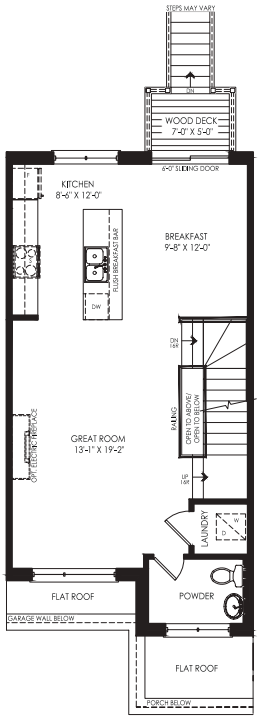

THIRD FLOOR

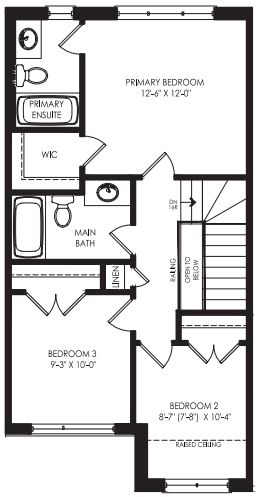

UNIQ COMMUNITIES

All plans and dimensions are approximate and subject to change at the discretion of the Vendor. Site plan not to scale. Site plan provided for general information only. All plans and dimensions are approximate and subject to change at the discretion of the Vendor. All details should be confirmed with Sales Representative and Municipality. Artist's Concept. Landscaping and park layout is artist's concept only. E. & O. E. July 2026.

FLTH-02

COLLECTION ON 27

ELEVATION A




1959 SQ.FT


ELEVATION A


GROUND FLOOR


SECOND FLOOR

THIRD FLOOR

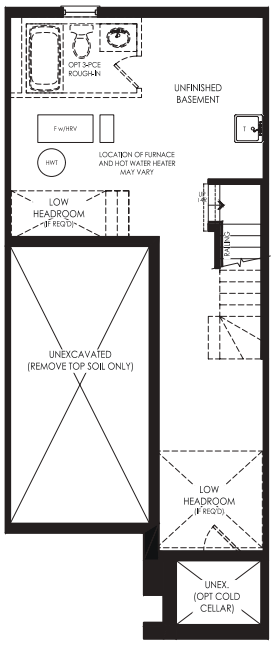

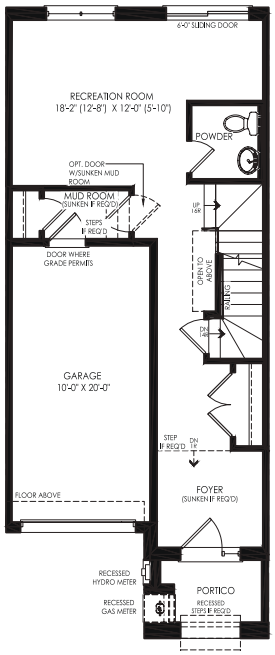

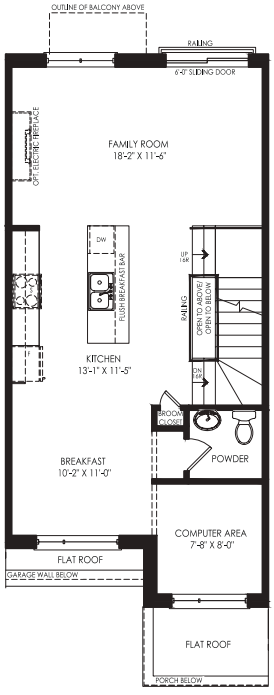

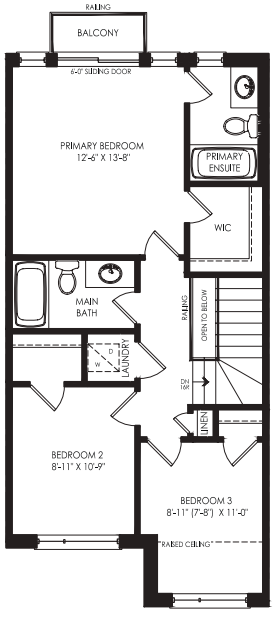

UNIQ COMMUNITIES

All plans and dimensions are approximate and subject to change at the discretion of the Vendor. Site plan not to scale. Site plan provided for general information only. All plans and dimensions are approximate and subject to change at the discretion of the Vendor. All details should be confirmed with Sales Representative and Municipality. Artist's Concept. Landscaping and park layout is artist's concept only. E. & O. E. July 2026.

FLTH-02


COLLECTION ON 27

ELEVATION B




1959 SQ.FT


ELEVATION B

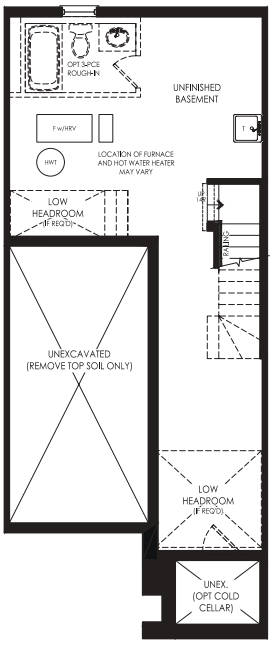


GROUND FLOOR

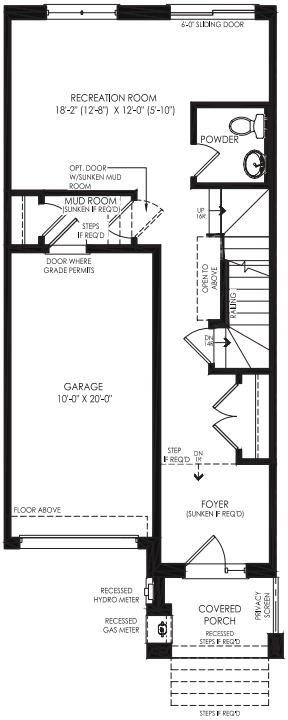

SECOND FLOOR

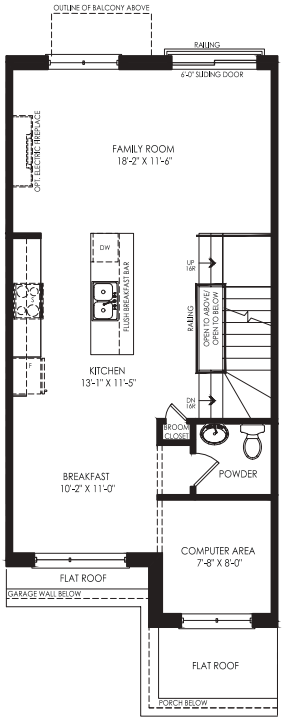

THIRD FLOOR

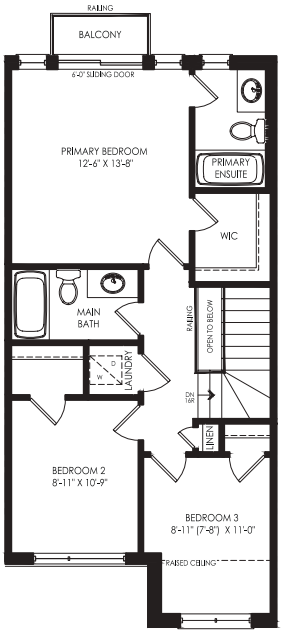

UNIQ COMMUNITIES

All plans and dimensions are approximate and subject to change at the discretion of the Vendor. Site plan not to scale. Site plan provided for general information only. All plans and dimensions are approximate and subject to change at the discretion of the Vendor. All details should be confirmed with Sales Representative and Municipality. Artist's Concept. Landscaping and park layout is artist's concept only. E. & O. E. July 2026.

FLTH-02-MOD


COLLECTION ON 27

ELEVATION A




1959 SQ.FT


GROUND FLOOR

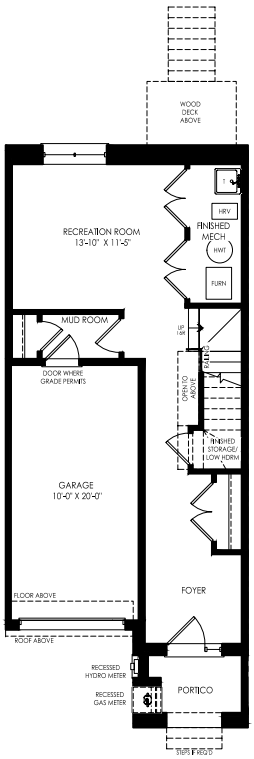

SECOND FLOOR

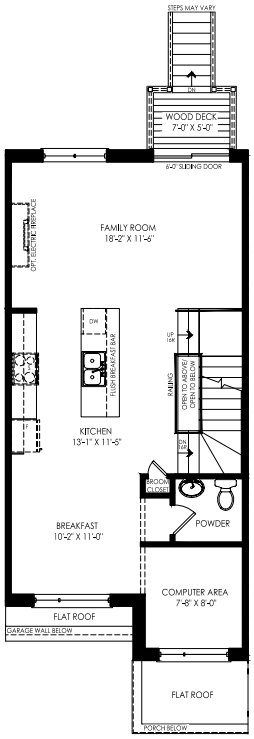

THIRD FLOOR

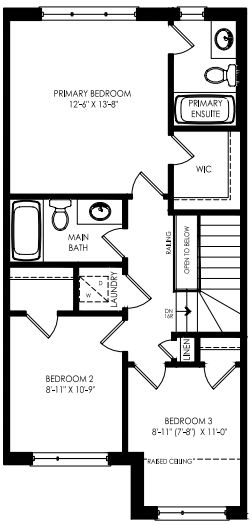

UNIQ COMMUNITIES

All plans and dimensions are approximate and subject to change at the discretion of the Vendor. Site plan not to scale. Site plan provided for general information only. All plans and dimensions are approximate and subject to change at the discretion of the Vendor. All details should be confirmed with Sales Representative and Municipality. Artist's Concept. Landscaping and park layout is artist's concept only. E. & O. E. July 2026.

FLTH-02-MOD


COLLECTION ON 27

ELEVATION B




1959 SQ.FT


GROUND FLOOR

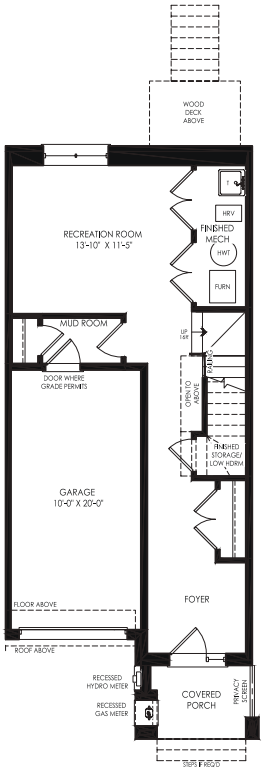

SECOND FLOOR

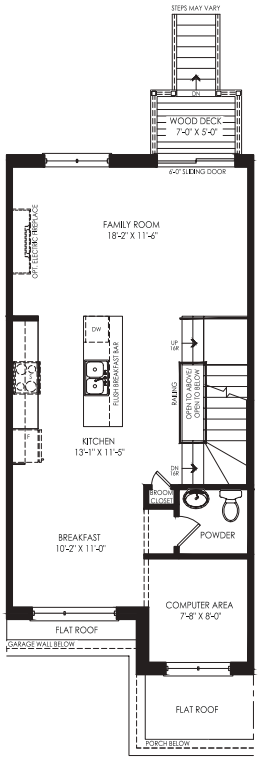

THIRD FLOOR

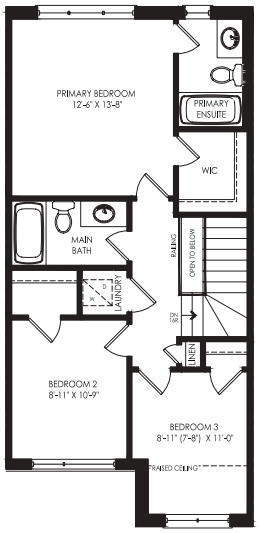


UNIQ COMMUNITIES

All plans and dimensions are approximate and subject to change at the discretion of the Vendor. Site plan not to scale. Site plan provided for general information only. All plans and dimensions are approximate and subject to change at the discretion of the Vendor. All details should be confirmed with Sales Representative and Municipality. Artist's Concept. Landscaping and park layout is artist's concept only. E. & O. E. July 2026.

FRONT




REAR

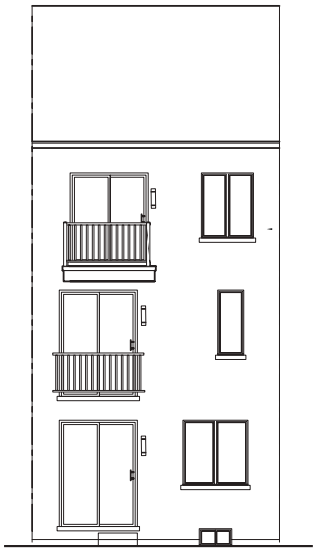


2071 SQ.FT


ELEVATION A

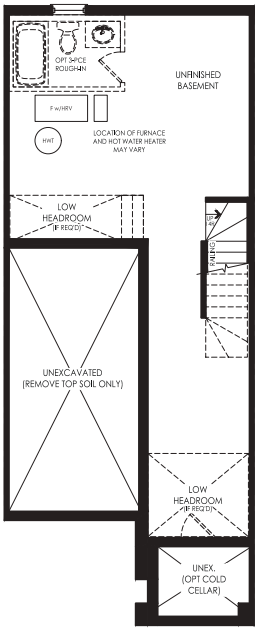


GROUND FLOOR

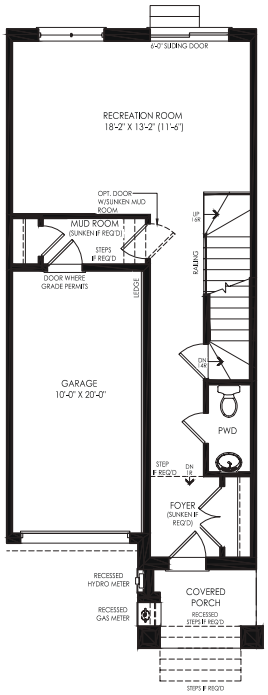

SECOND FLOOR

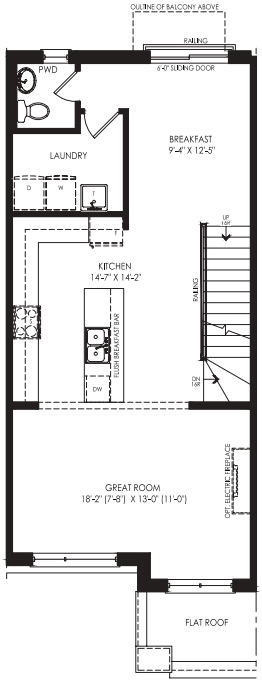

THIRD FLOOR

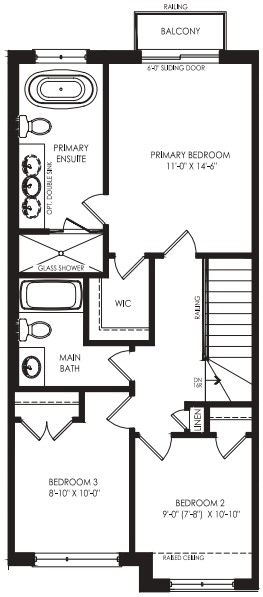

UNIQ COMMUNITIES

All plans and dimensions are approximate and subject to change at the discretion of the Vendor. Site plan not to scale. Site plan provided for general information only. All plans and dimensions are approximate and subject to change at the discretion of the Vendor. All details should be confirmed with Sales Representative and Municipality. Artist's Concept. Landscaping and park layout is artist's concept only. E. & O. E. July 2026.

FLTH-03-INT


COLLECTION ON 27

ELEVATION B

FRONT




REAR

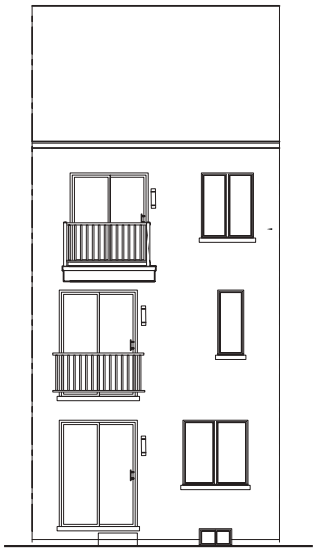


2071 SQ.FT


ELEVATION B

GROUND FLOOR

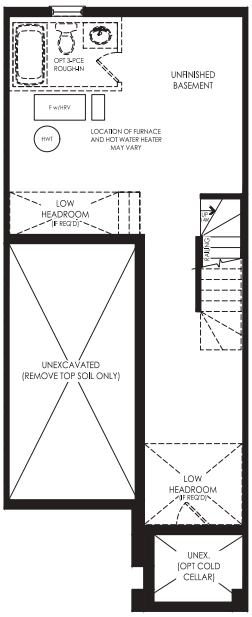


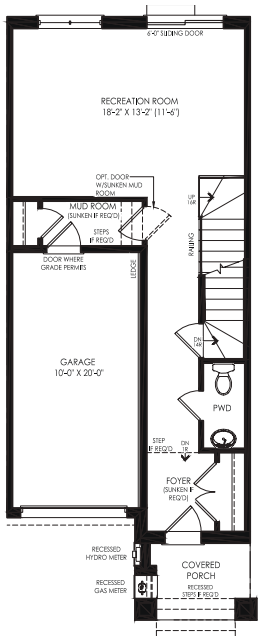

SECOND FLOOR

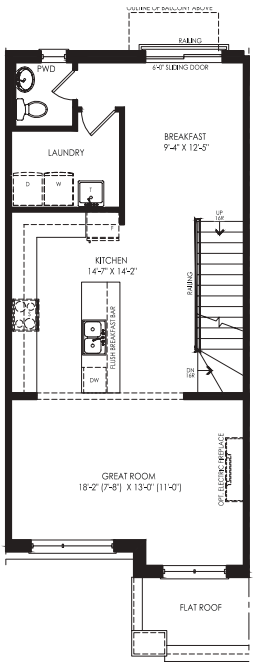

THIRD FLOOR

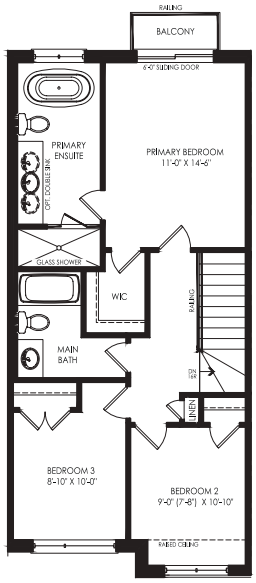

UNIQ COMMUNITIES

All plans and dimensions are approximate and subject to change at the discretion of the Vendor. Site plan not to scale. Site plan provided for general information only. All plans and dimensions are approximate and subject to change at the discretion of the Vendor. All details should be confirmed with Sales Representative and Municipality. Artist's Concept. Landscaping and park layout is artist's concept only. E. & O. E. July 2026.

FLTH-03-END

COLLECTION
ON 27


ELEVATION A




2040 SQ.FT


ELEVATION A

GROUND FLOOR

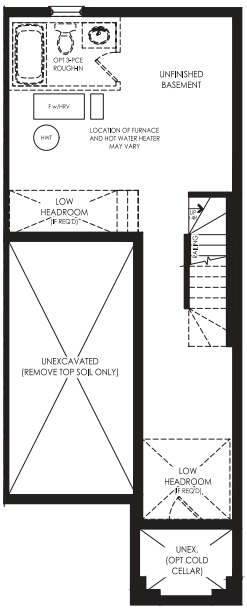


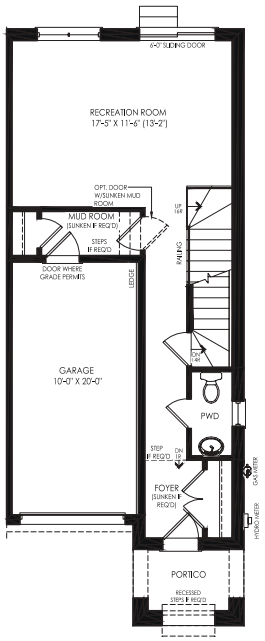

SECOND FLOOR

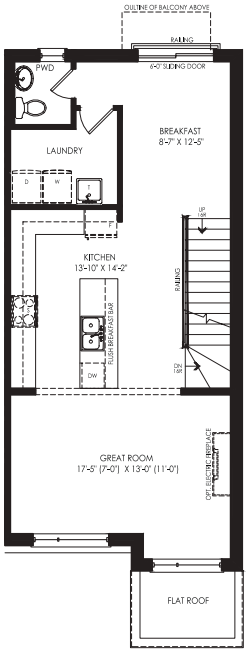

THIRD FLOOR

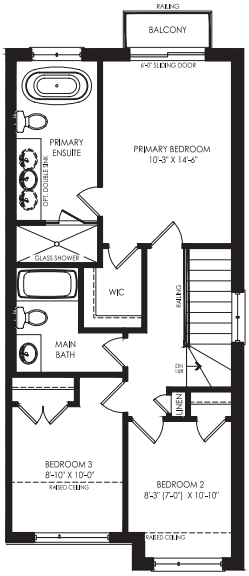


UNIQ COMMUNITIES

All plans and dimensions are approximate and subject to change at the discretion of the Vendor. Site plan not to scale. Site plan provided for general information only. All plans and dimensions are approximate and subject to change at the discretion of the Vendor. All details should be confirmed with Sales Representative and Municipality. Artist's Concept. Landscaping and park layout is artist's concept only. E. & O. E. July 2026.

FLTH-03-END

COLLECTION ON 27

ELEVATION B

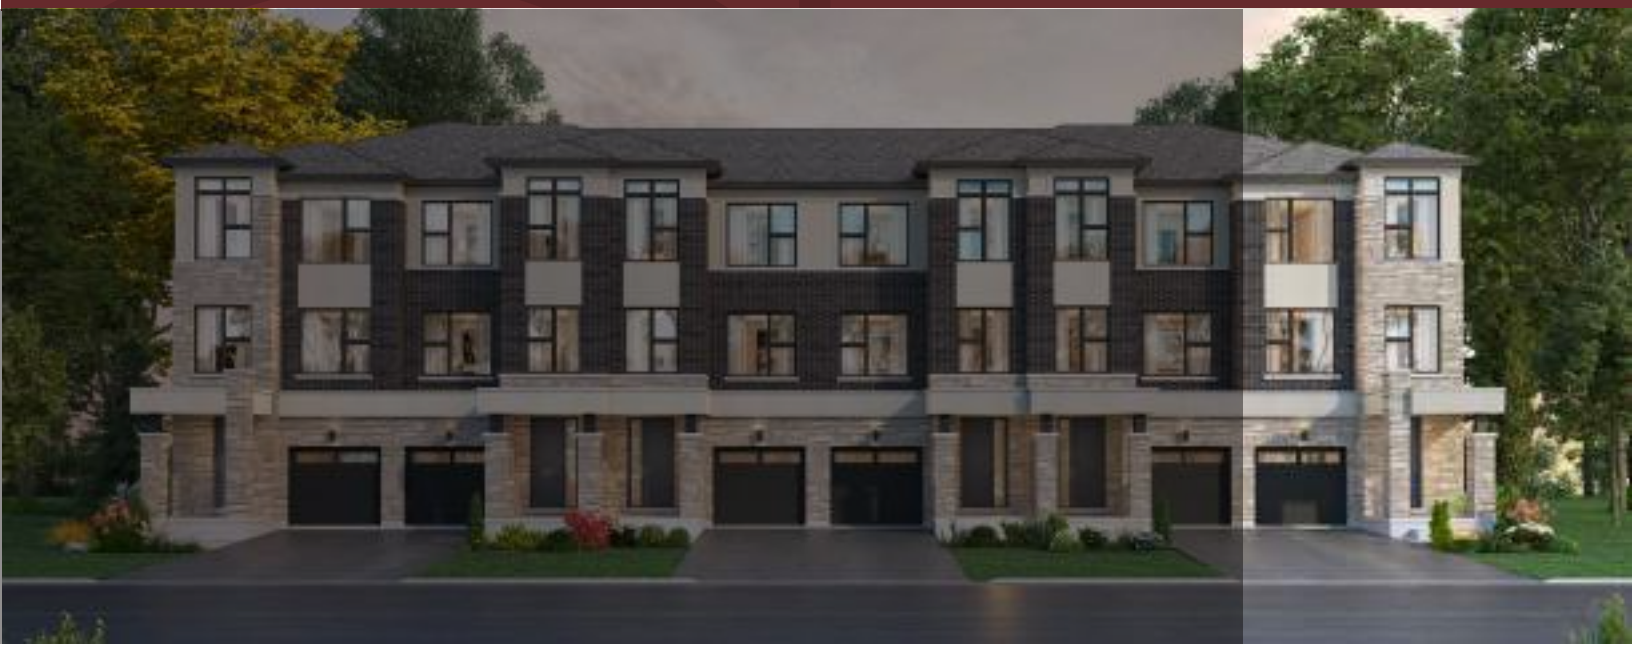

2040 SQ.FT

ELEVATION B

GROUND FLOOR

SECOND FLOOR

THIRD FLOOR



UNIQ COMMUNITIES

All plans and dimensions are approximate and subject to change at the discretion of the Vendor. Site plan not to scale. Site plan provided for general information only. All plans and dimensions are approximate and subject to change at the discretion of the Vendor. All details should be confirmed with Sales Representative and Municipality. Artist's Concept. Landscaping and park layout is artist's concept only. E. & O. E. July 2026.

FLTH-03-MOD-END


COLLECTION ON 27

ELEVATION A




2044 SQ.FT


GROUND FLOOR

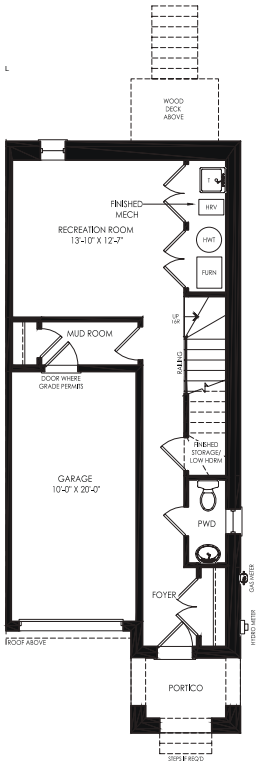

SECOND FLOOR

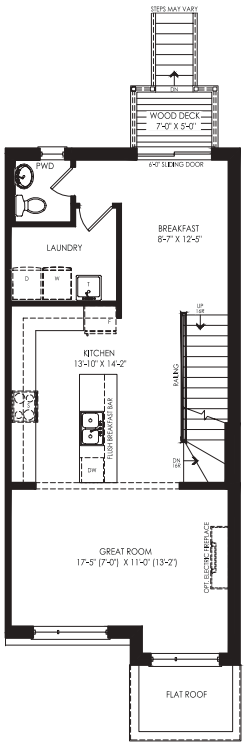

THIRD FLOOR

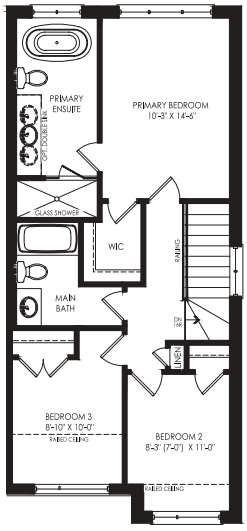


UNIQ COMMUNITIES

All plans and dimensions are approximate and subject to change at the discretion of the Vendor. Site plan not to scale. Site plan provided for general information only. All plans and dimensions are approximate and subject to change at the discretion of the Vendor. All details should be confirmed with Sales Representative and Municipality. Artist's Concept. Landscaping and park layout is artist's concept only. E. & O. E. July 2026.

FLTH-03-MOD-END


COLLECTION ON 27

ELEVATION B

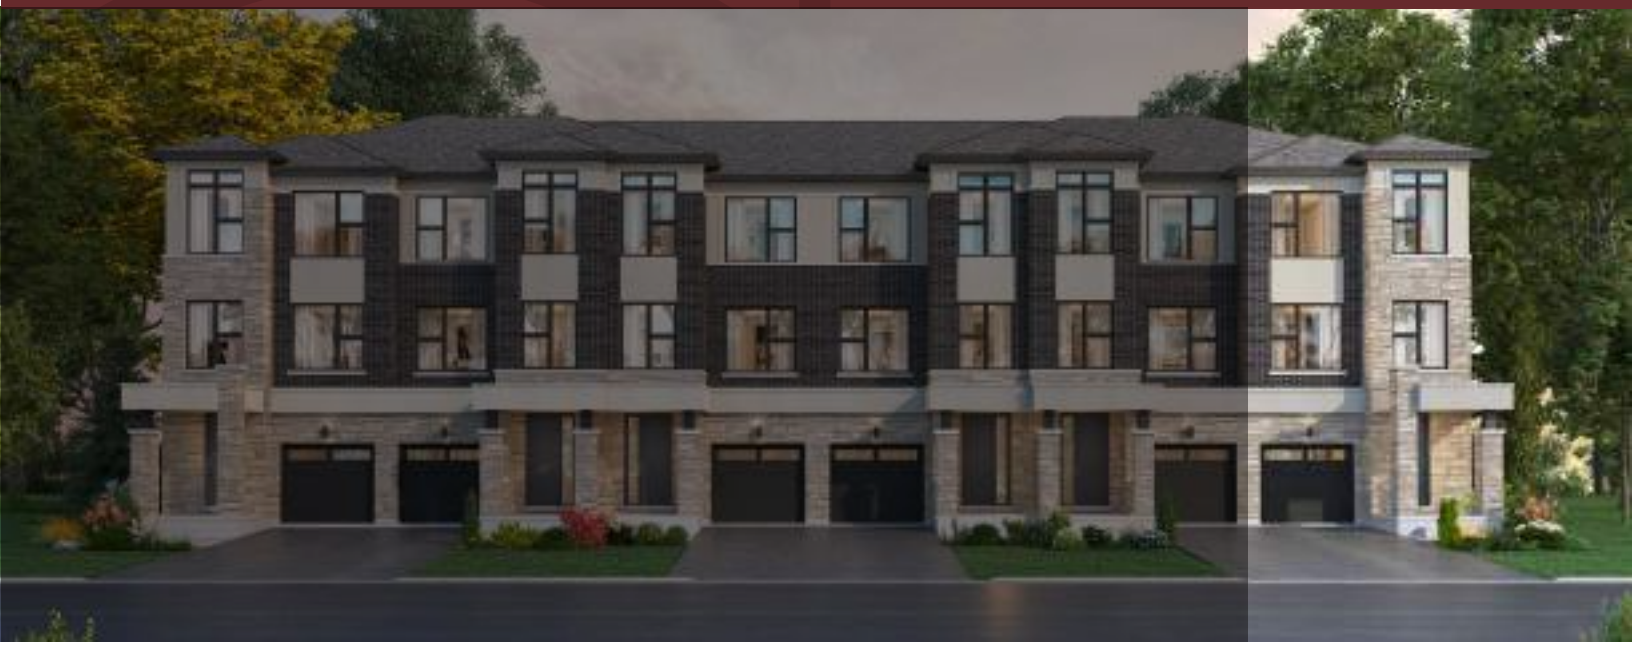


2044 SQ.FT


GROUND FLOOR

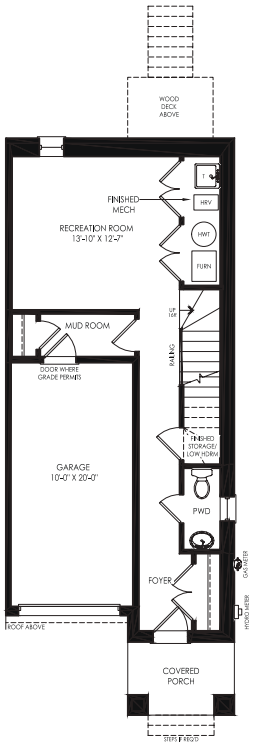

SECOND FLOOR

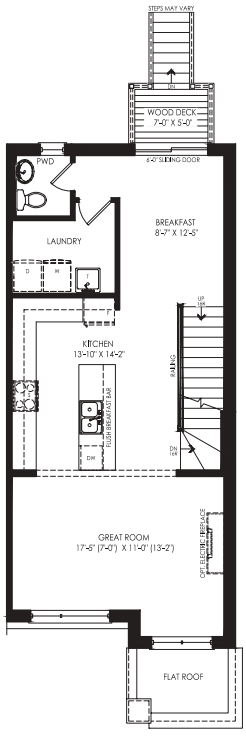

THIRD FLOOR

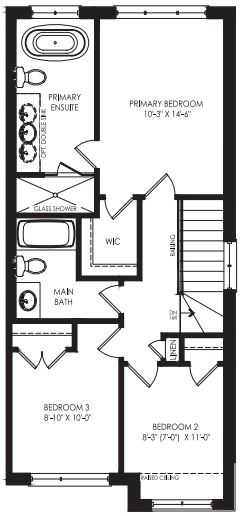

UNIQ COMMUNITIES


All plans and dimensions are approximate and subject to change at the discretion of the Vendor. Site plan not to scale. Site plan provided for general information only. All plans and dimensions are approximate and subject to change at the discretion of the Vendor. All details should be confirmed with Sales Representative and Municipality. Artist's Concept. Landscaping and park layout is artist's concept only. E. & O. E. July 2026.




2080 SQ.FT


ELEVATION A

GROUND FLOOR

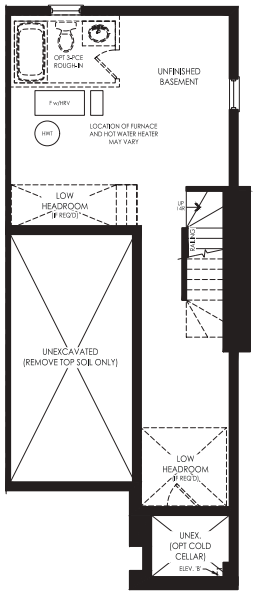


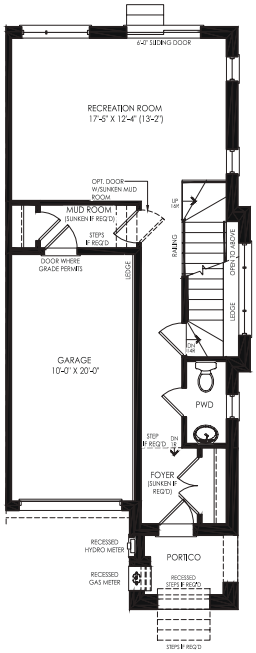

SECOND FLOOR

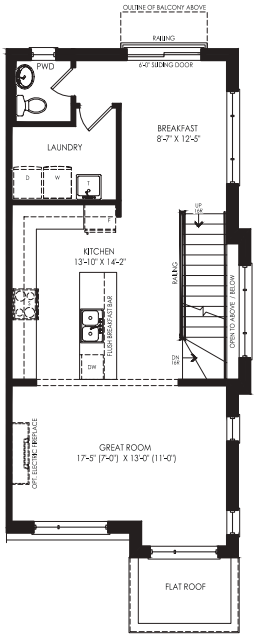


THIRD FLOOR

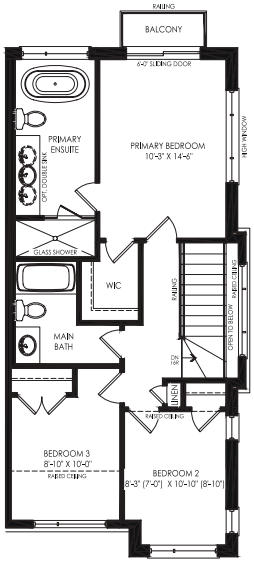


UNIQ COMMUNITIES

All plans and dimensions are approximate and subject to change at the discretion of the Vendor. Site plan not to scale. Site plan provided for general information only. All plans and dimensions are approximate and subject to change at the discretion of the Vendor. All details should be confirmed with Sales Representative and Municipality. Artist's Concept. Landscaping and park layout is artist's concept only. E. & O. E. July 2026.

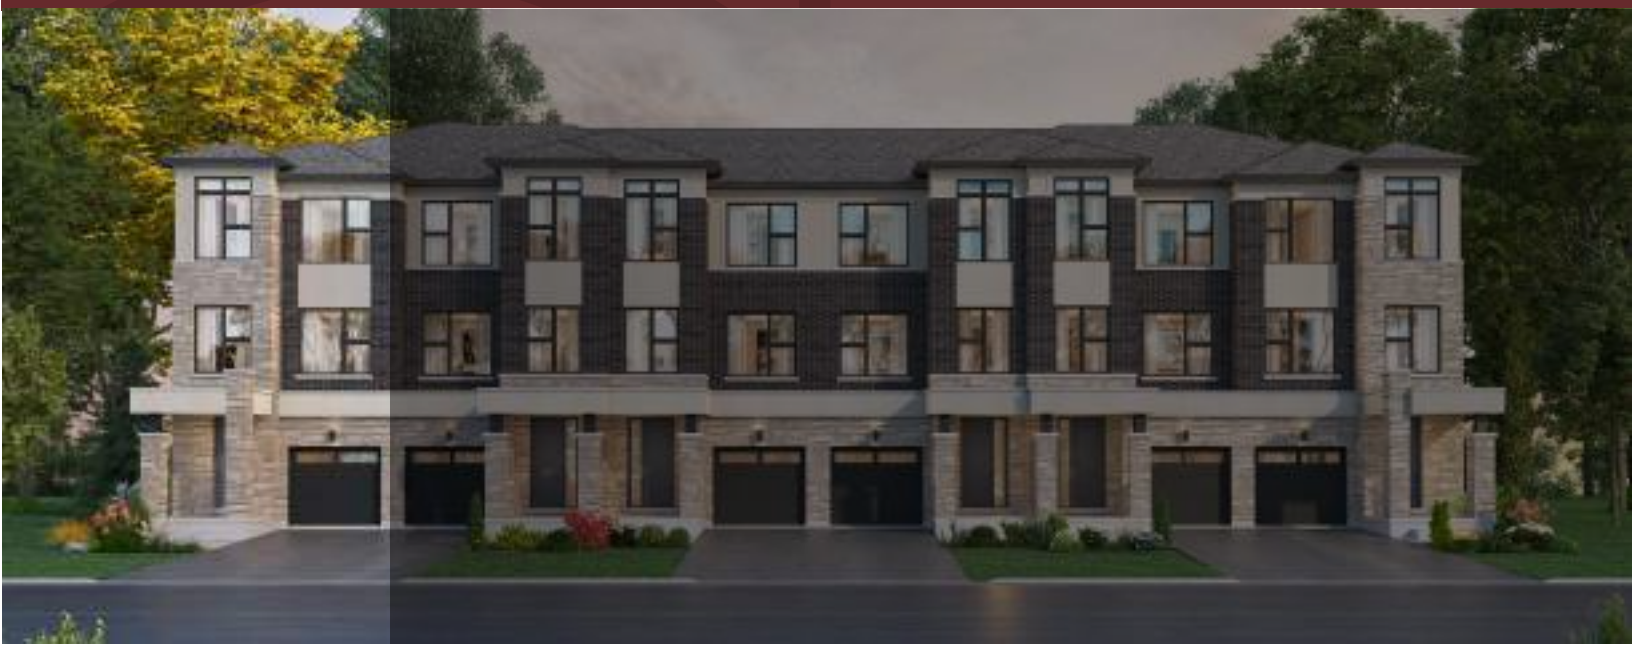


2080 SQ.FT


ELEVATION B

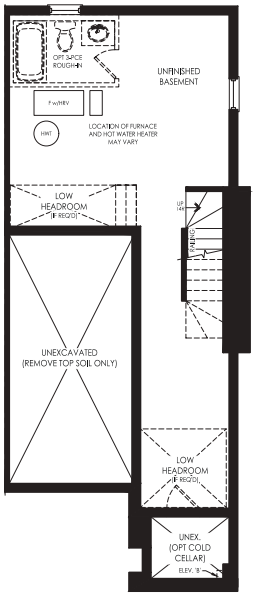


GROUND FLOOR

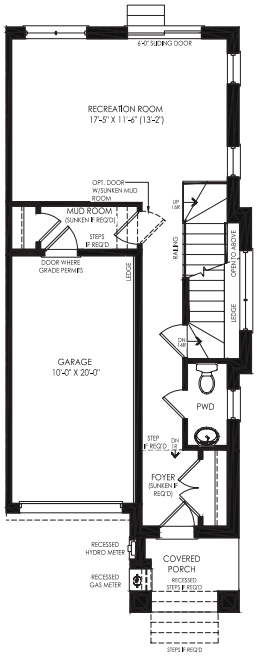

SECOND FLOOR

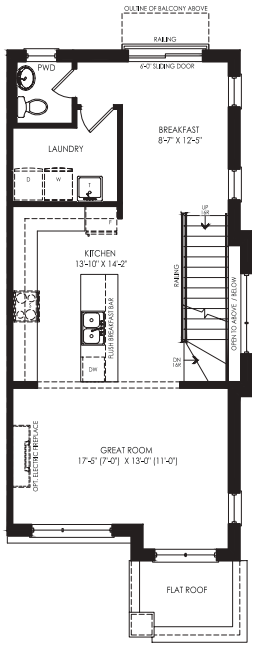


THIRD FLOOR

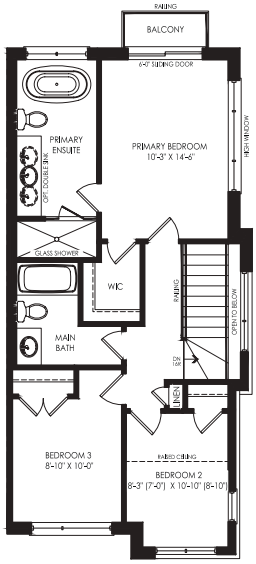


UNIQ COMMUNITIES

All plans and dimensions are approximate and subject to change at the discretion of the Vendor. Site plan not to scale. Site plan provided for general information only. All plans and dimensions are approximate and subject to change at the discretion of the Vendor. All details should be confirmed with Sales Representative and Municipality. Artist's Concept. Landscaping and park layout is artist's concept only. E. & O. E. July 2026.

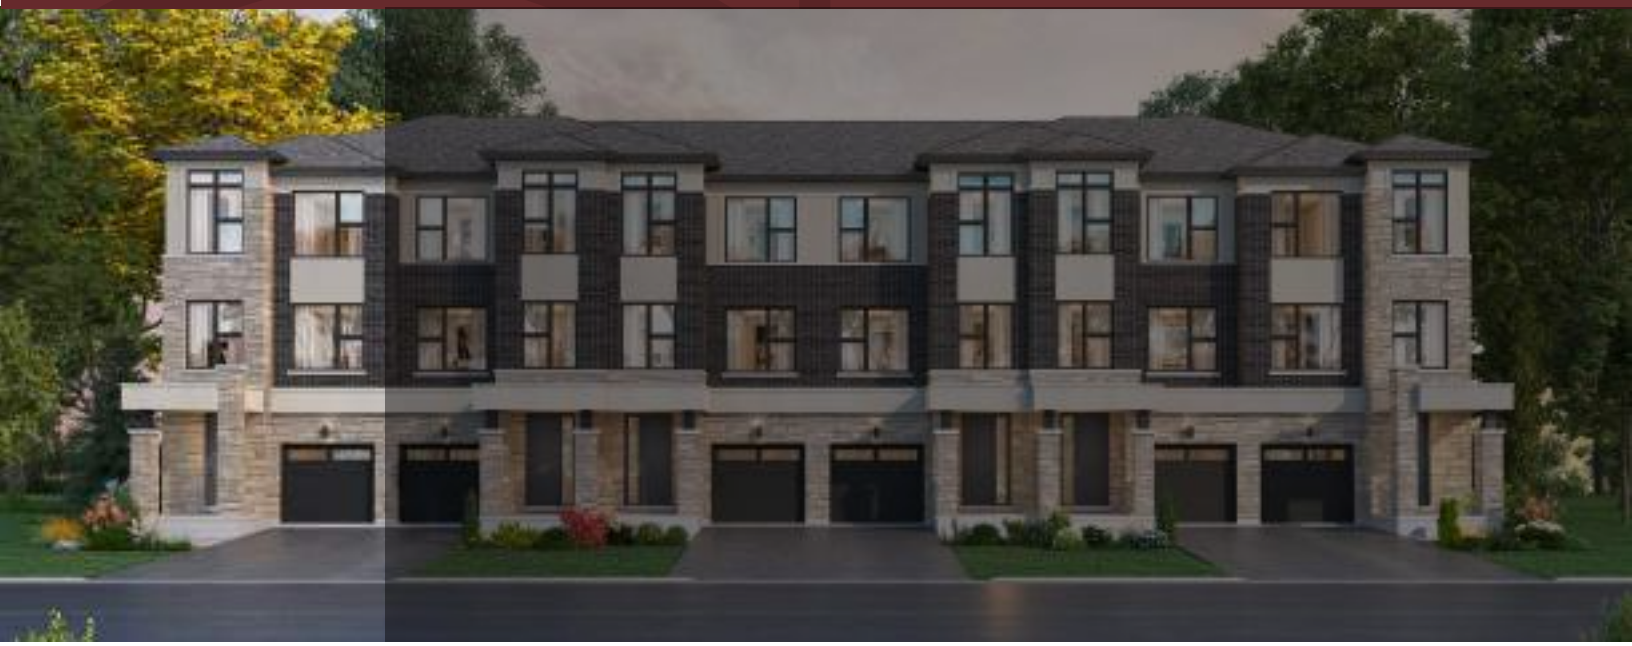


2084 SQ.FT


GROUND FLOOR

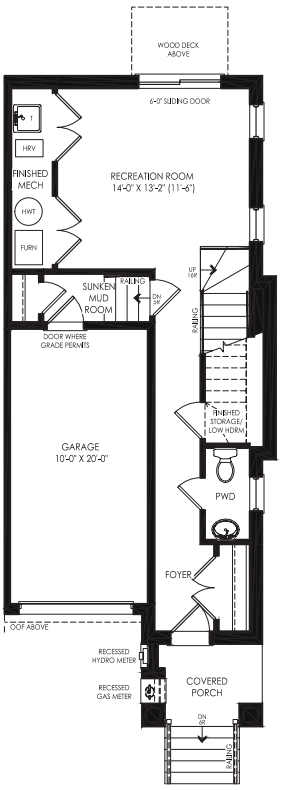

SECOND FLOOR

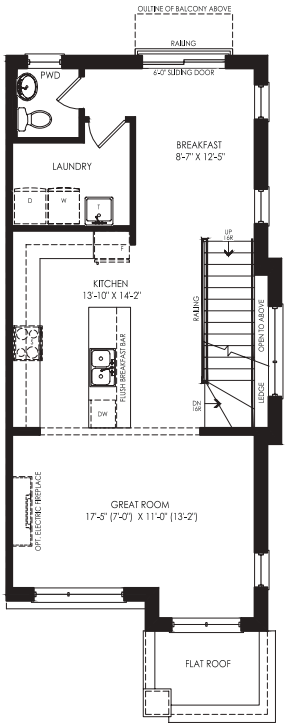

THIRD FLOOR

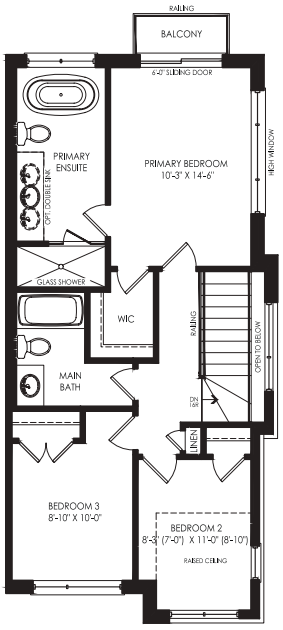


UNIQ COMMUNITIES

All plans and dimensions are approximate and subject to change at the discretion of the Vendor. Site plan not to scale. Site plan provided for general information only. All plans and dimensions are approximate and subject to change at the discretion of the Vendor. All details should be confirmed with Sales Representative and Municipality. Artist's Concept. Landscaping and park layout is artist's concept only. E. & O. E. July 2026.

FLTH-04-CORNER

COLLECTION ON 27

ELEVATION B

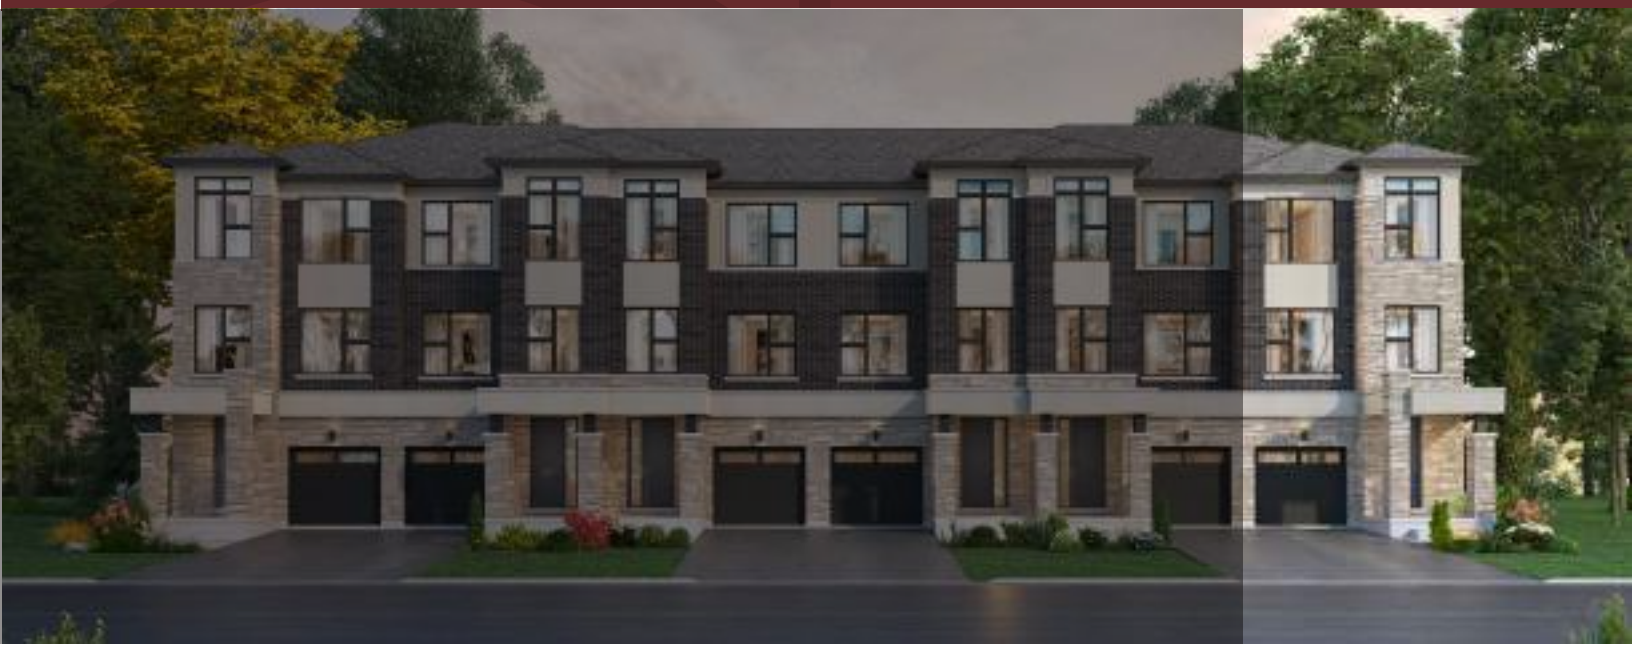


2383 SQ.FT


ELEVATION B


GROUND FLOOR


SECOND FLOOR

THIRD FLOOR

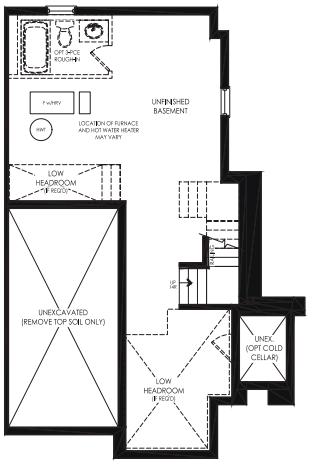

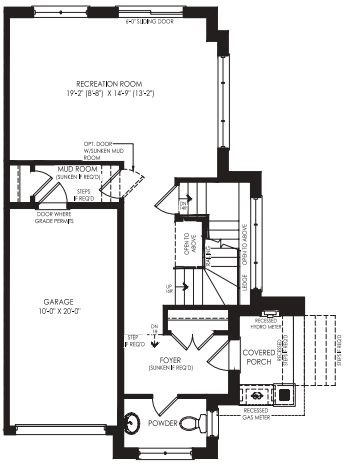

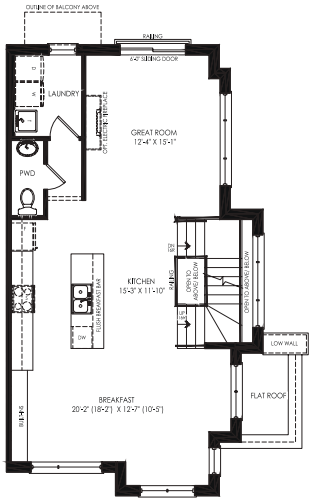

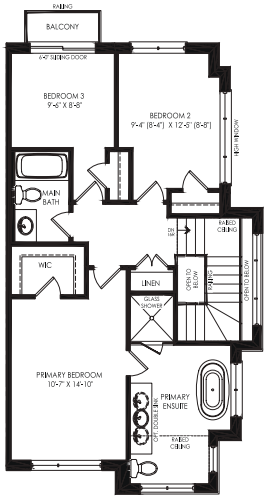

UNIQ COMMUNITIES

All plans and dimensions are approximate and subject to change at the discretion of the Vendor. Site plan not to scale. Site plan provided for general information only. All plans and dimensions are approximate and subject to change at the discretion of the Vendor. All details should be confirmed with Sales Representative and Municipality. Artist's Concept. Landscaping and park layout is artist's concept only. E. & O. E. July 2026.